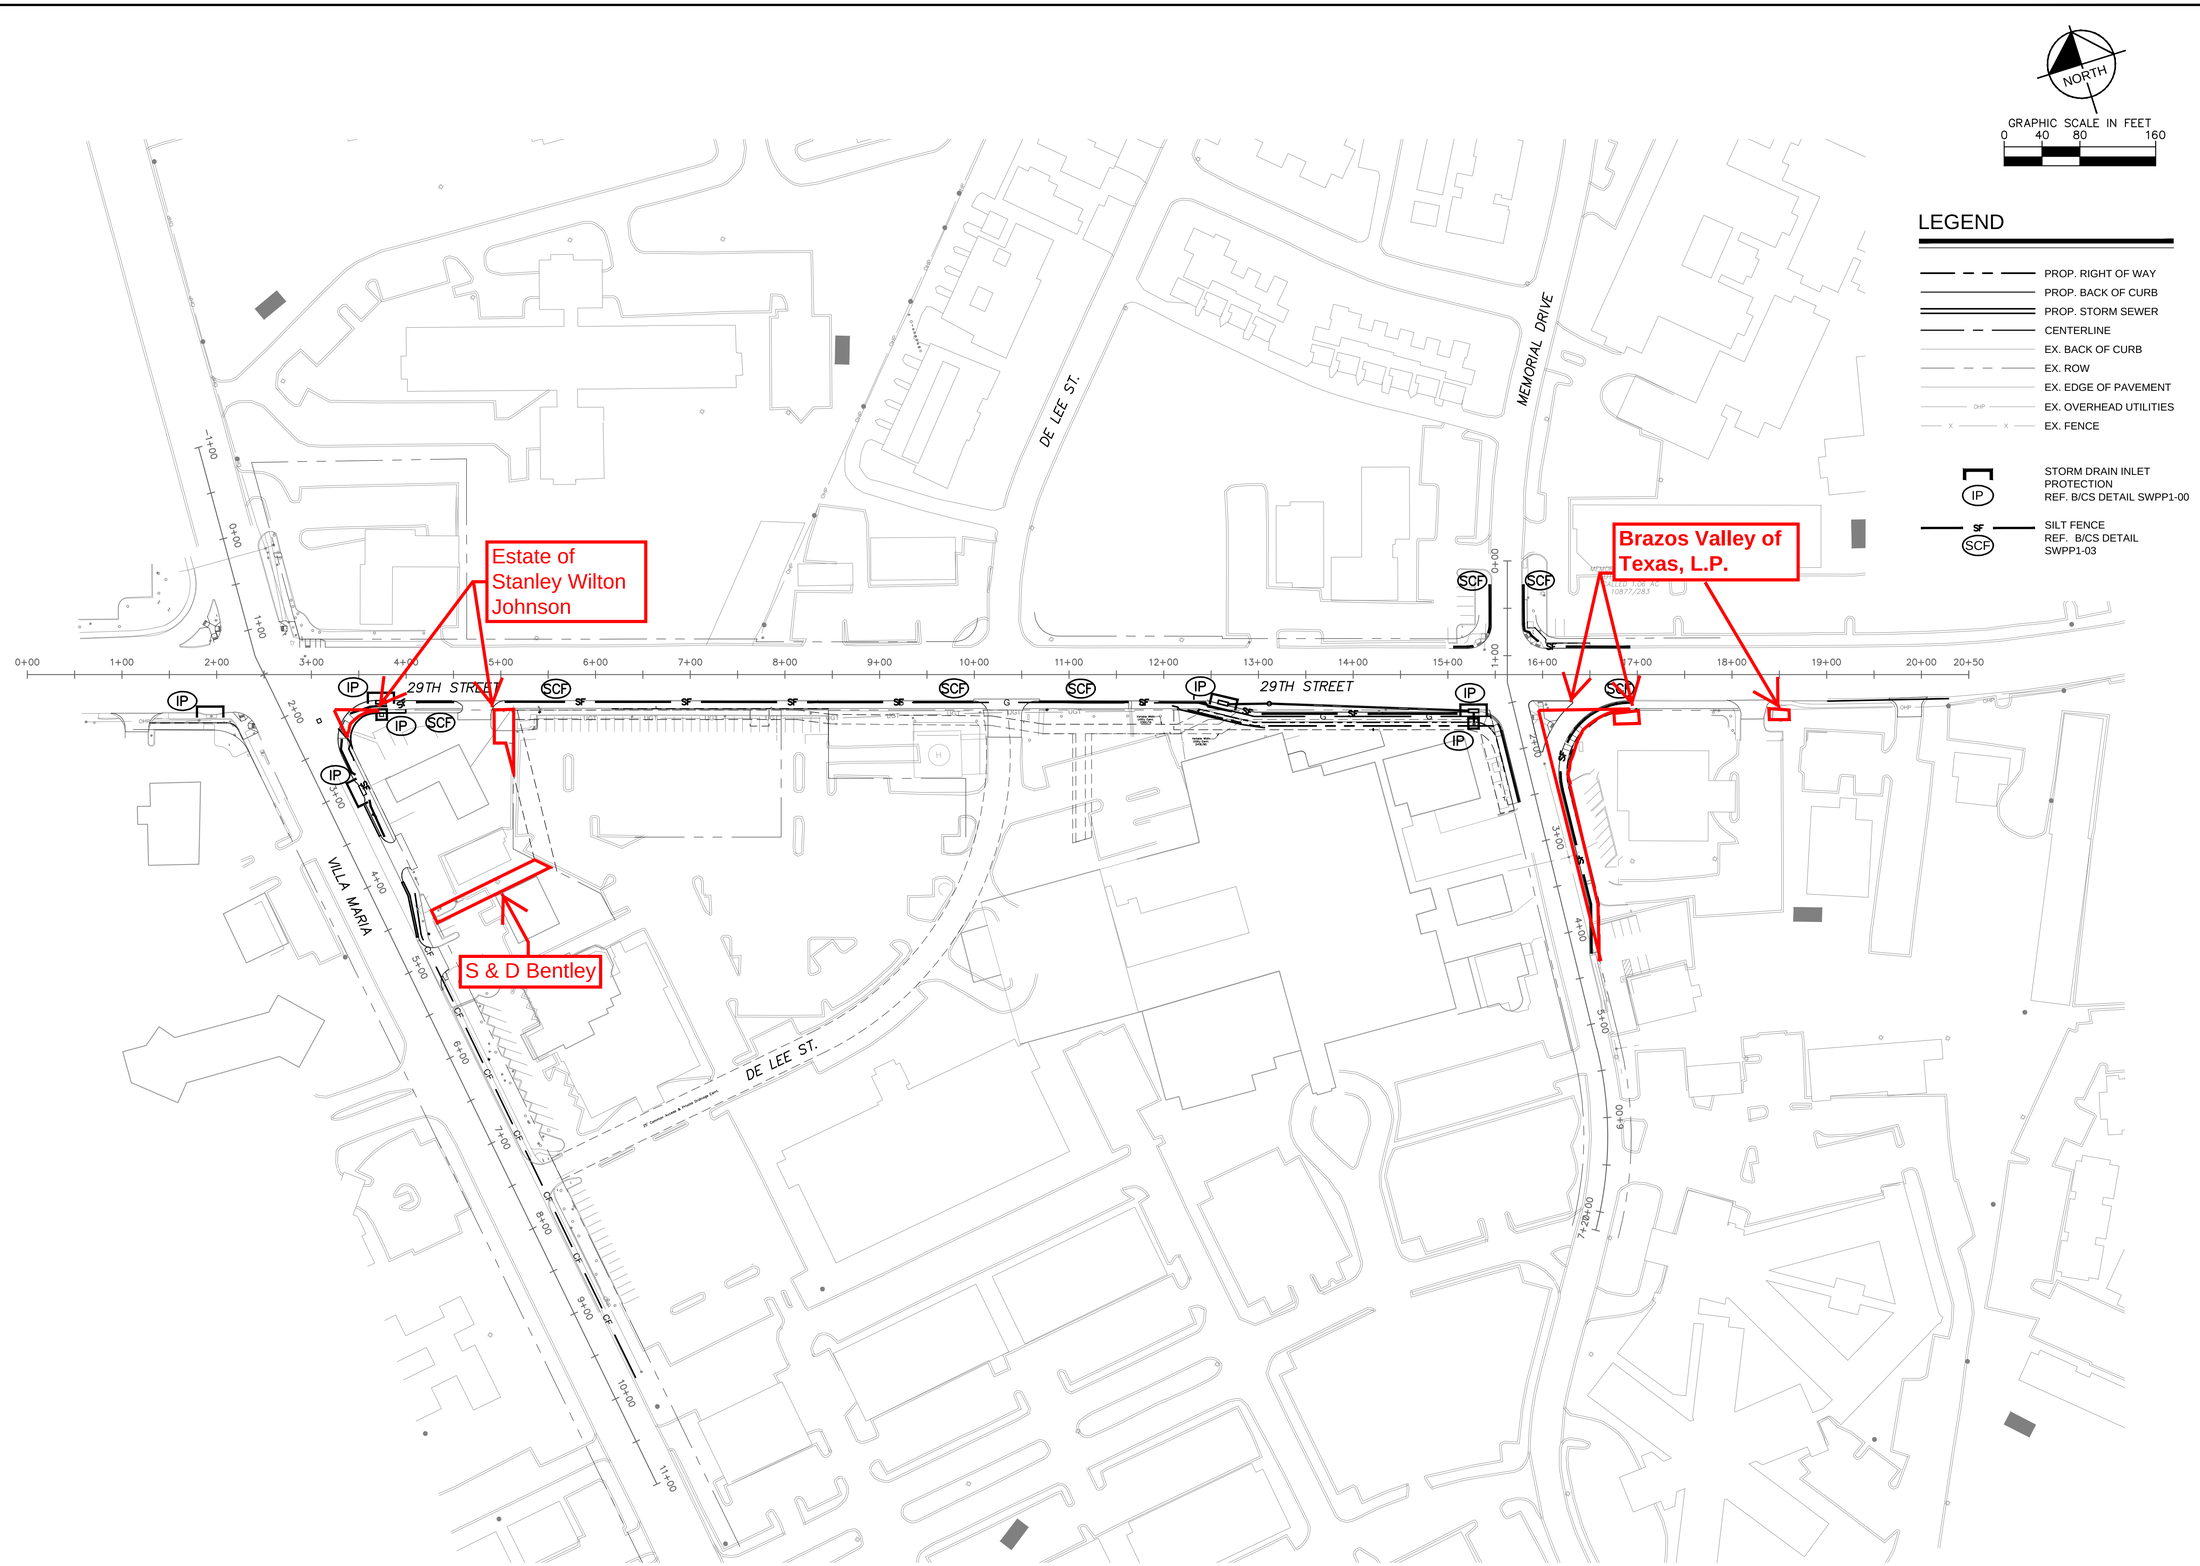

No.	REVISIONS	DATE	BY

Kimley»Horn
© 2015 KIMLEY-HORN AND ASSOCIATES, INC.
TEXAS REGISTERED ENGINEERING FIRM F-928
2800 SOUTH TEXAS AVENUE, SUITE 201
BRYAN, TX 77802
PHONE: 979-775-9595 FAX: 979-775-9599
WWW.KIMLEY-HORN.COM

THIS DOCUMENT IS INCOMPLETE AND IS RELEASED TEMPORARILY FOR INTERIM REVIEW ONLY. IS NOT INTENDED FOR CONSTRUCTION, BIDDING, OR PERMIT PURPOSES.
TYLER W. LEWIS P.E.
SERIAL NO. 115838
DATE: 05/18/15

KHA PROJECT	061271616
DATE	MAY 2015
SCALE	AS SHOWN
DESIGNED BY	TWL
DRAWN BY	KHA
CHECKED BY	JCH

EROSION CONTROL PLAN

ST. JOSEPH HOSPITAL AREA IMPROVEMENTS

PREPARED FOR
CITY OF BRYAN
TEXAS

SHEET NUMBER
EC.01

Plotted By:Lynch, Allison Sheet Set:Kha Layout:C.12 May 15, 2015 02:38:31pm K:\CST_Civil\061271616-E 29th St\DWG\Sheets\E Eros.dwg
This document, together with the concepts and designs presented herein, as an instrument of service, is intended only for the specific purpose and client for which it was prepared. Reuse of and improper reliance on this document without written authorization and adaptation by Kimley-Horn and Associates, Inc. shall be without liability to Kimley-Horn and Associates, Inc.