H:\Land Projects R2\041\Austin SF A-63\Caroline Mims NAD 83\dwg\Caroline St Closing Plat.dwg 8/12/2009 4:39:47 PM CDT

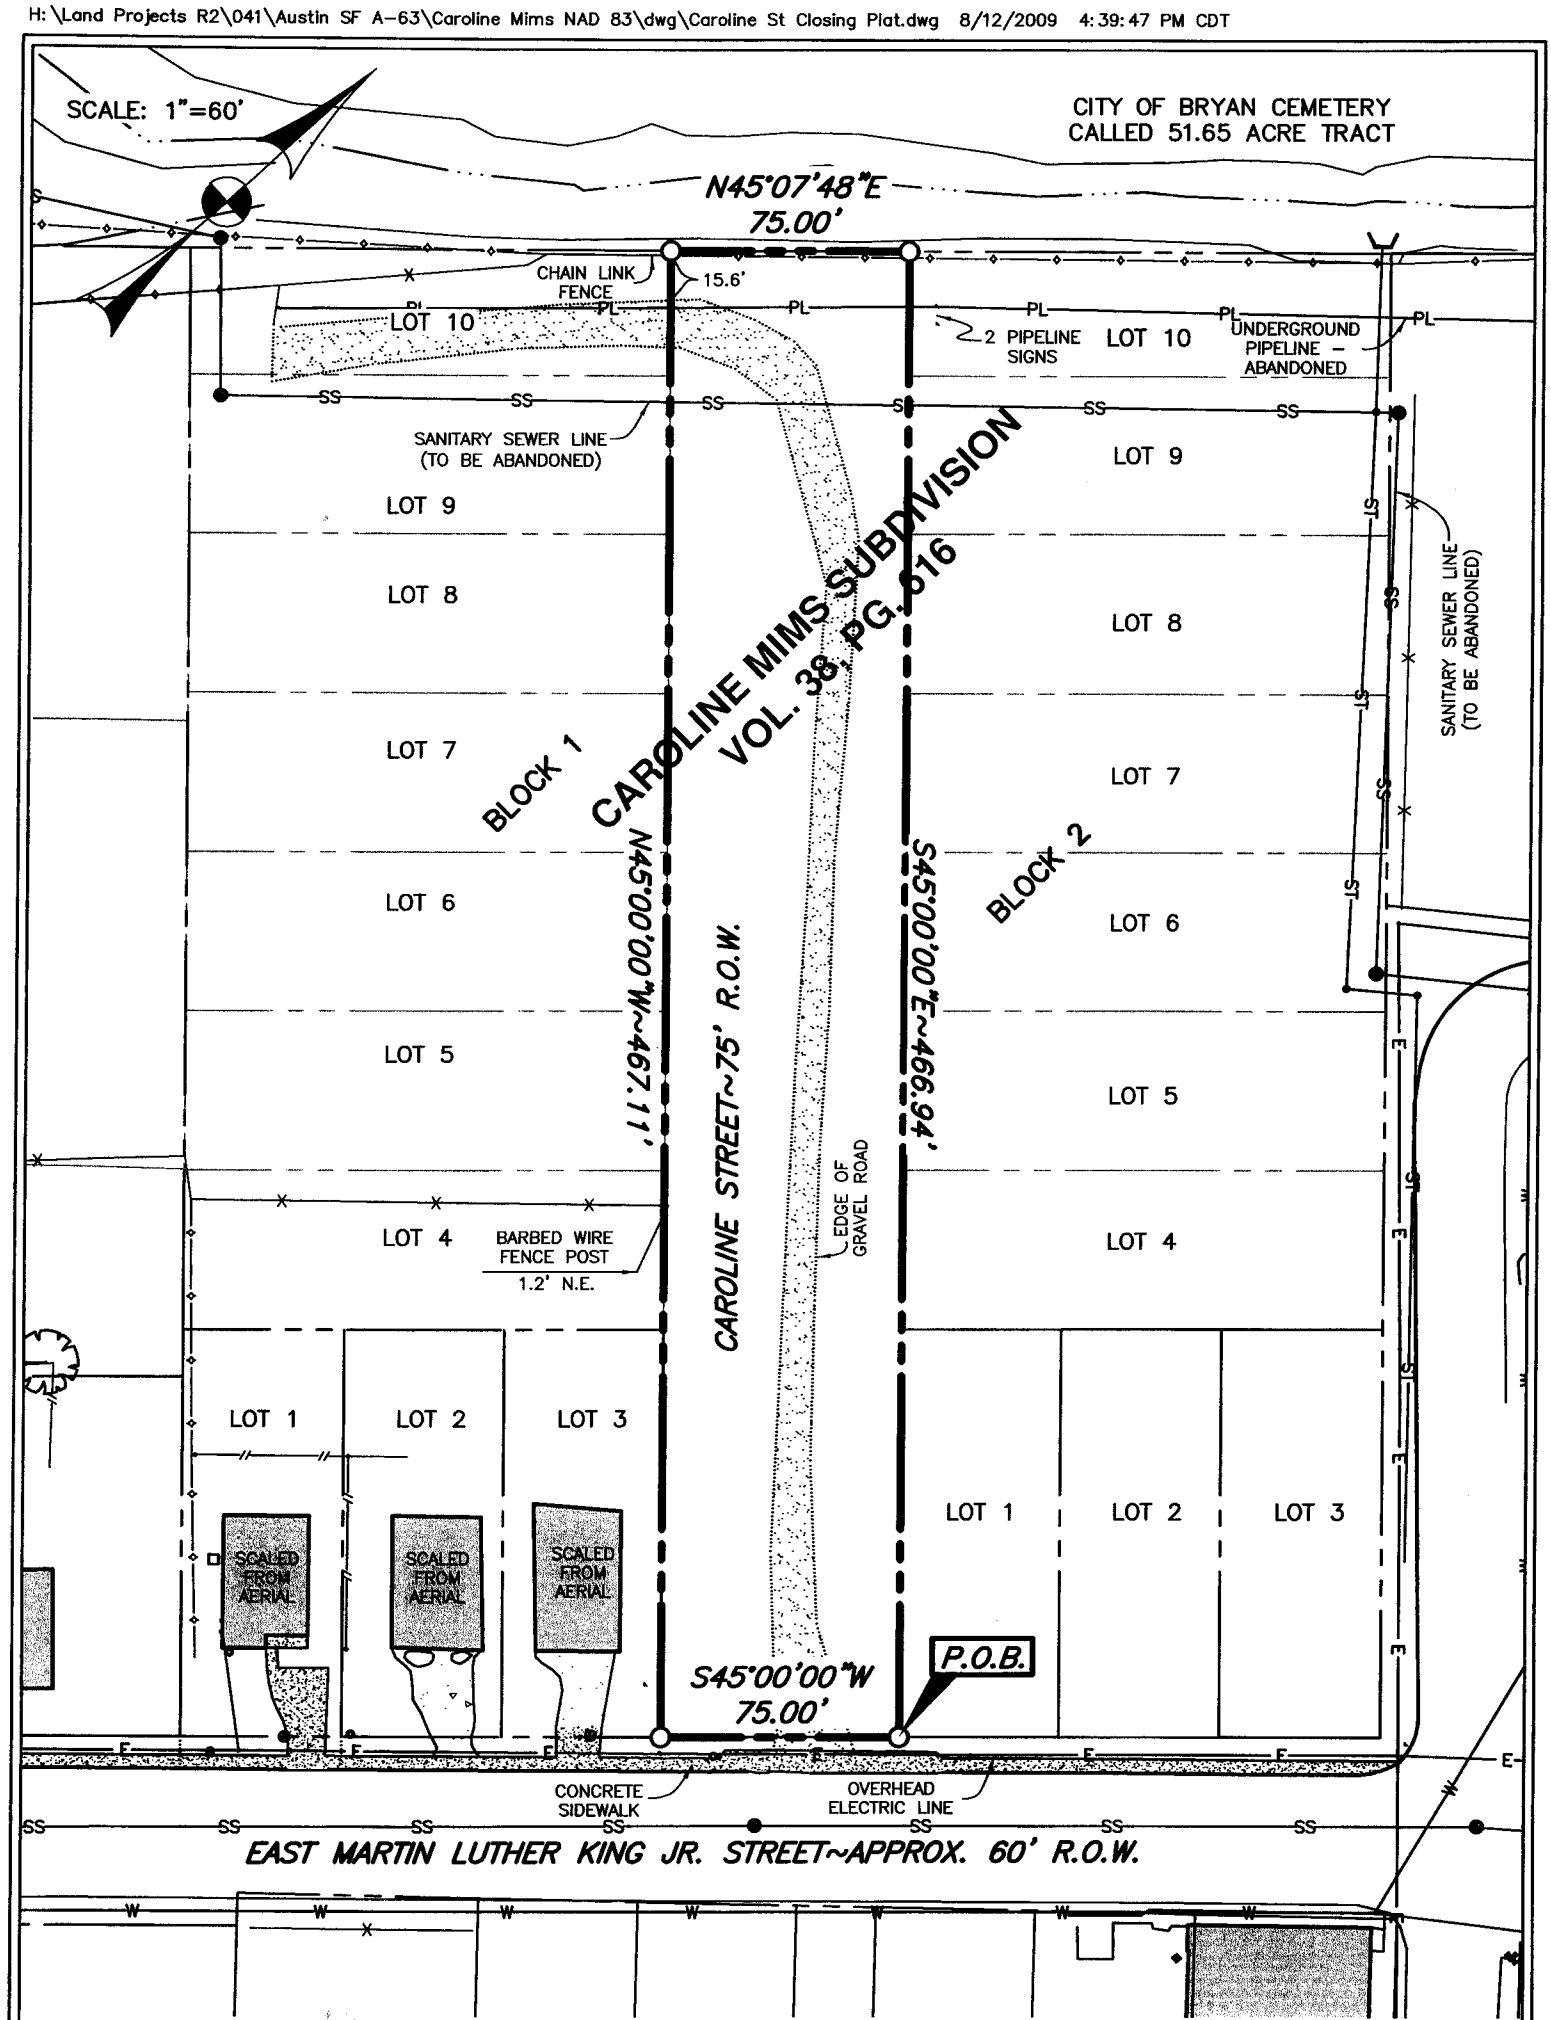

RECEIVED
SEP -2 2009
Development & Engineering

STREET CLOSING
OF
CAROLINE STREET

75' WIDE R.O.W. – 0.80 AC.
S. F. AUSTIN SURVEY, A-63
BRYAN, BRAZOS COUNTY, TEXAS
SCALE: 1"=60' AUGUST, 2009

SURVEYED: AUGUST, 2009

S.M. KLING R.P.L.S. NO. 2003

STATE OF TEXAS REGISTERED S.M. KLING 2003 PROFESSIONAL LAND SURVEYOR

PREPARED BY:
KLING ENGINEERING & SURVEYING
4101 TEXAS AV. + P.O. BOX 4234 + BRYAN,TEXAS + PH.979/846-6212

XREF:

KLING ENGINEERING & SURVEYING
BRYAN, TEXAS