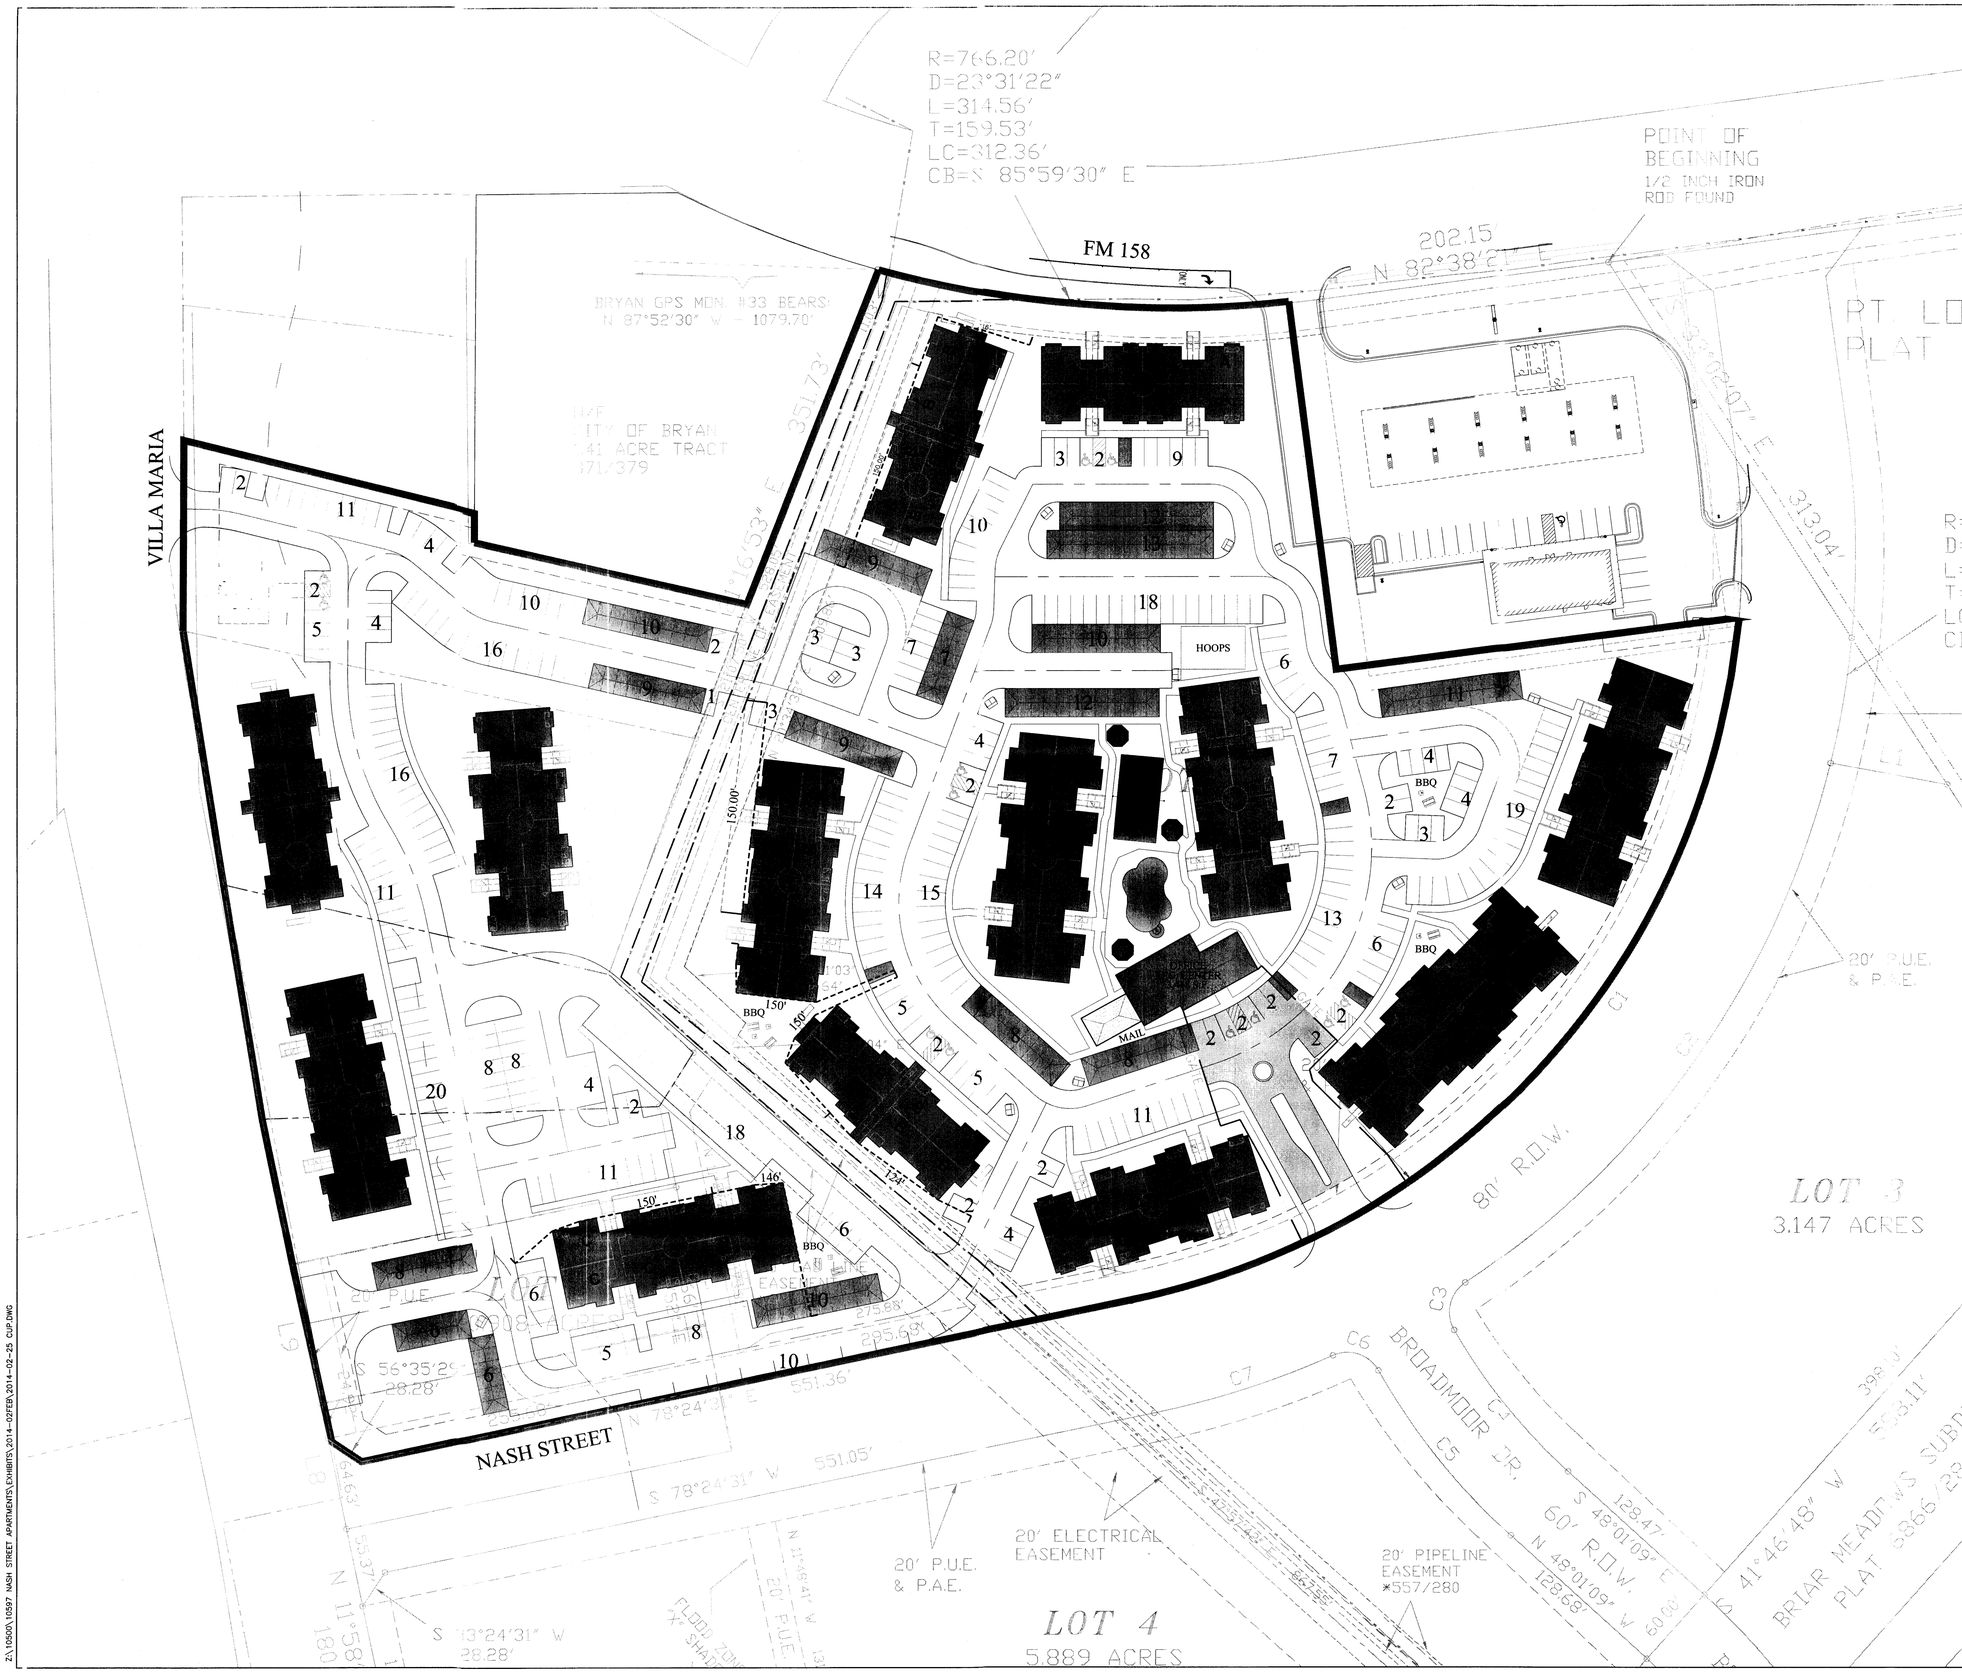

LOCATION MAP

SCALE: 1" = 50'

LEGEND

MULTI-FAMILY

PARKING: 1 PER BDRM
312 UNITS
528 BEDROOMS
536 PARKING SPACES PROVIDED

Development Services
FEB 28 2014
RECEIVED

Bleyl & Associates
Planning • Engineering • Management
1722 Broadmoor Dr. Suite 210
Bryan, Texas 77802
Phone: (979) 268-1125
Fax: (979) 260-3849
Texas Board of Professional Engineers F-678

Z:\10500\10597 NASH STREET APARTMENTS\EXHIBITS\2014-02FEB\2014-02-25 CUP.DWG